North West Section (10 metre Gridlines)

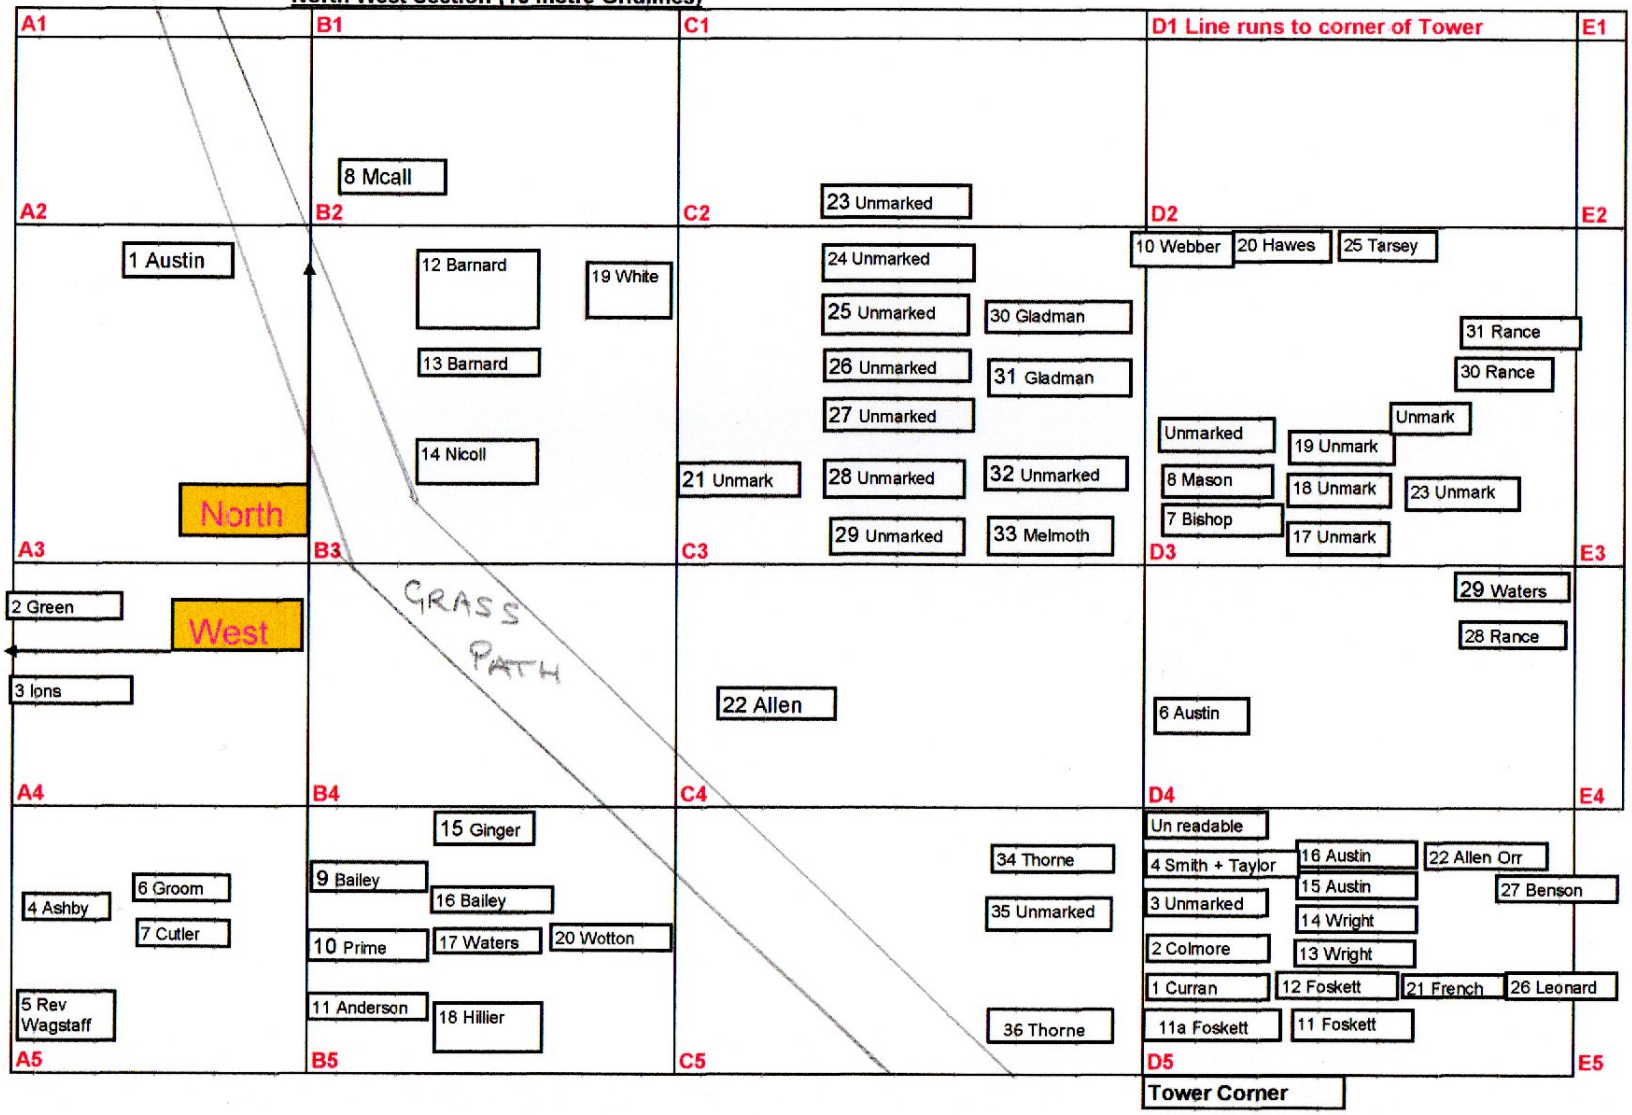

September 2024